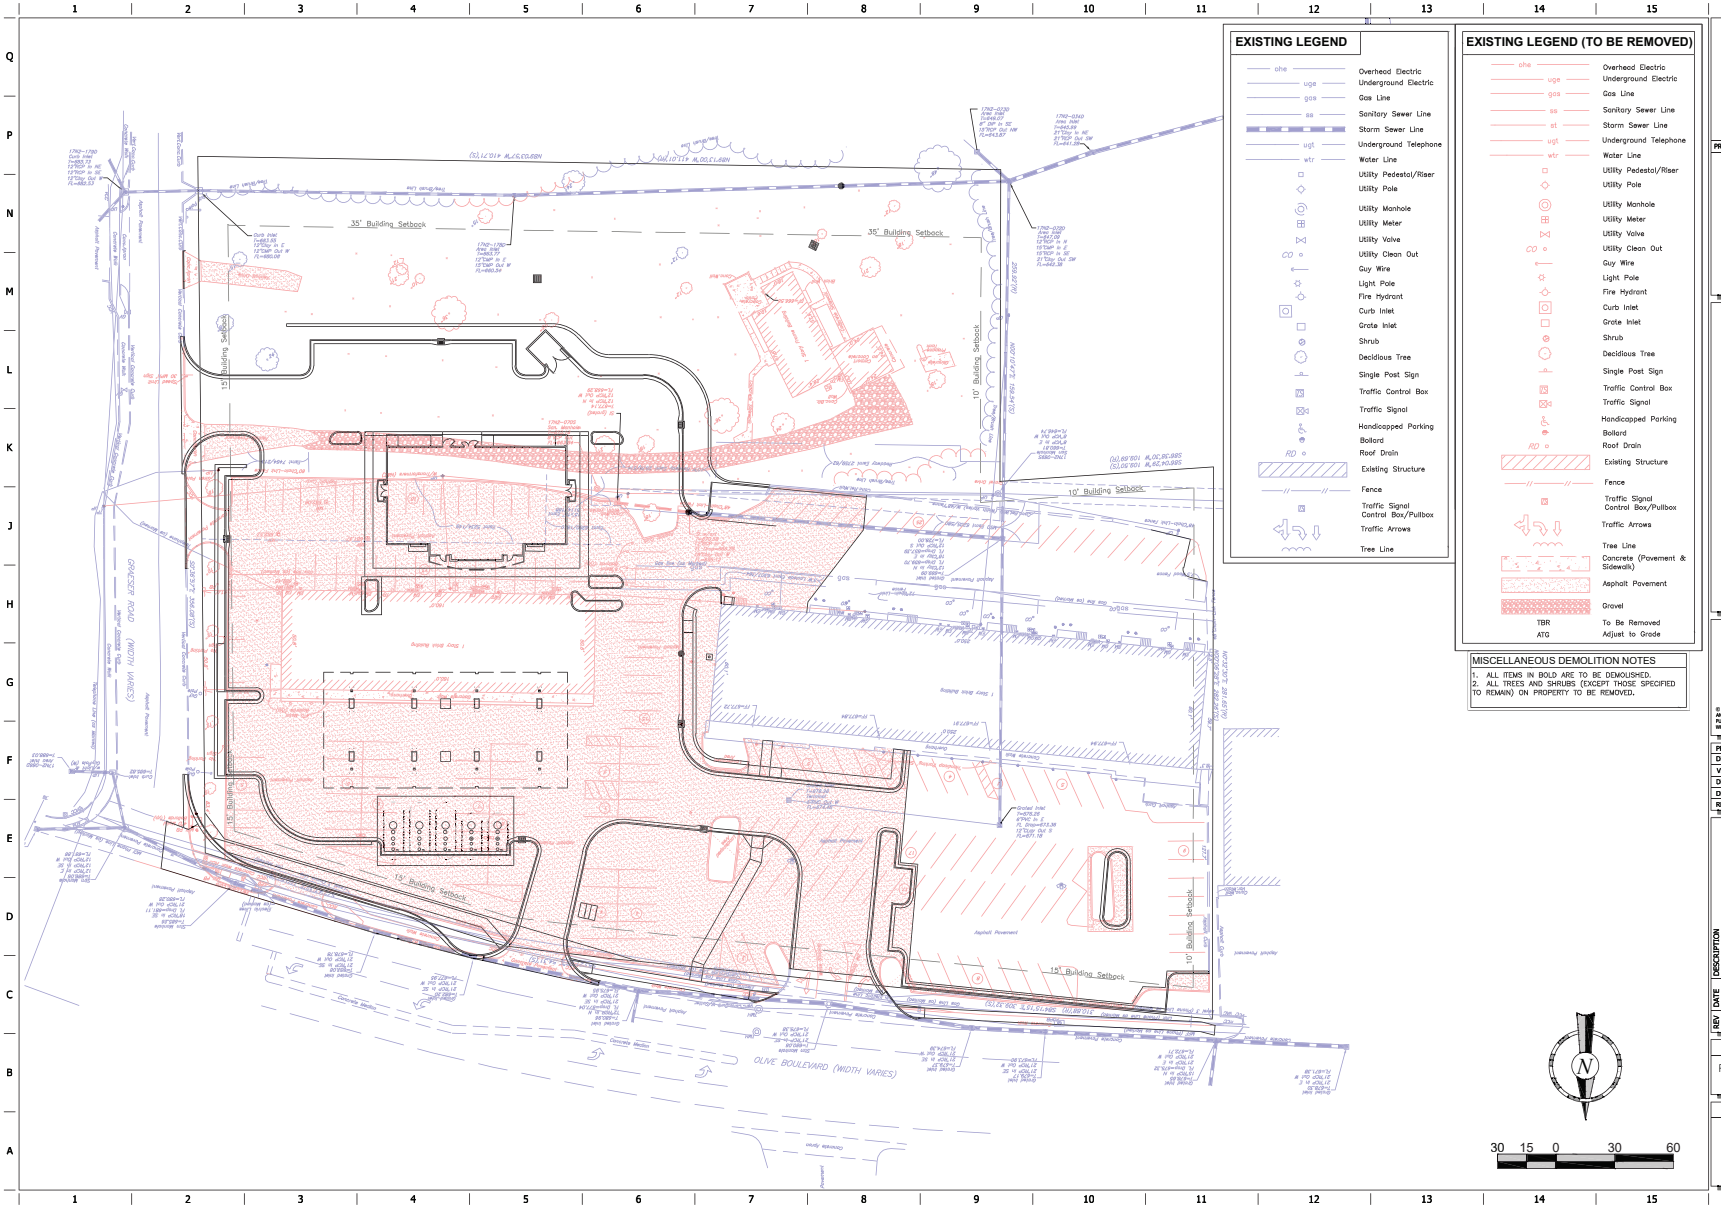


EXISTING LEGEND

- Overhead Electric
- Underground Electric
- Gas Line
- Sanitary Sewer Line
- Storm Sewer Line
- Underground Telephone
- Water Line
- Utility Pedestal/Riser
- Utility Pole
- Utility Manhole
- Utility Meter
- Utility Valve
- Utility Clean Out
- Guy Wire
- Light Pole
- Fire Hydrant
- Curb Inlet
- Grate Inlet
- Shrub
- Deciduous Tree
- Single Post Sign
- Traffic Control Box
- Traffic Signal
- Handicapped Parking
- Bollard
- Roof Drain
- Existing Structure
- Fence
- Traffic Signal Control Box/Pullbox
- Traffic Arrows
- Tree Line

EXISTING LEGEND (TO BE REMOVED)

- Overhead Electric
- Underground Electric
- Gas Line
- Sanitary Sewer Line
- Storm Sewer Line
- Underground Telephone
- Water Line
- Utility Pedestal/Riser
- Utility Pole
- Utility Manhole
- Utility Meter
- Utility Valve
- Utility Clean Out
- Guy Wire
- Light Pole
- Fire Hydrant
- Curb Inlet
- Grate Inlet
- Shrub
- Deciduous Tree
- Single Post Sign
- Traffic Control Box
- Traffic Signal
- Handicapped Parking
- Bollard
- Roof Drain
- Existing Structure
- Fence
- Traffic Signal Control Box/Pullbox
- Traffic Arrows
- Tree Line
- Concrete (Pavement & Sidewalk)
- Asphalt Pavement
- Gravel
- TBR — To Be Removed
- ATG — Adjust to Grade

MISCELLANEOUS DEMOLITION NOTES

1. ALL ITEMS IN BOLD ARE TO BE DEMOLISHED.
2. ALL TREES AND SHRUBS (EXCEPT THOSE SPECIFIED TO REMAIN) ON PROPERTY TO BE REMOVED.

PROJECT NO.: ######

QuikTrip No. 0613

OLIVE BLVD. & GREASER ROAD
CREVE COEUR, MO 63141

© COPYRIGHT QUIKTRIP CORPORATION 2013
ANY UNAUTHORIZED USE, REPRODUCTION, PUBLICATION, DISTRIBUTION, OR SALE IN WHOLE OR IN PART, IS STRICTLY FORBIDDEN.

PROTOTYPE:	P-99 (08/01/19)
DIVISION:	
VERSION:	001
DESIGNED BY:	MJV
DRAWN BY:	DPB
REVIEWED BY:	MJV

REV	DATE	DESCRIPTION
		ORIGINAL ISSUE DATE:

SHEET TITLE:
PRELIMINARY DEMOLITION PLAN

SHEET NUMBER:
2

FILE LOCATION:K:\19167 - QT 06-0613\06-0613 Civil.dwg TAB NAME:Demo (Prelim) USER:dpoppaski SAVED:12/18/2019 6:47 AM PLOTTED:12/18/2019 7:58 AM