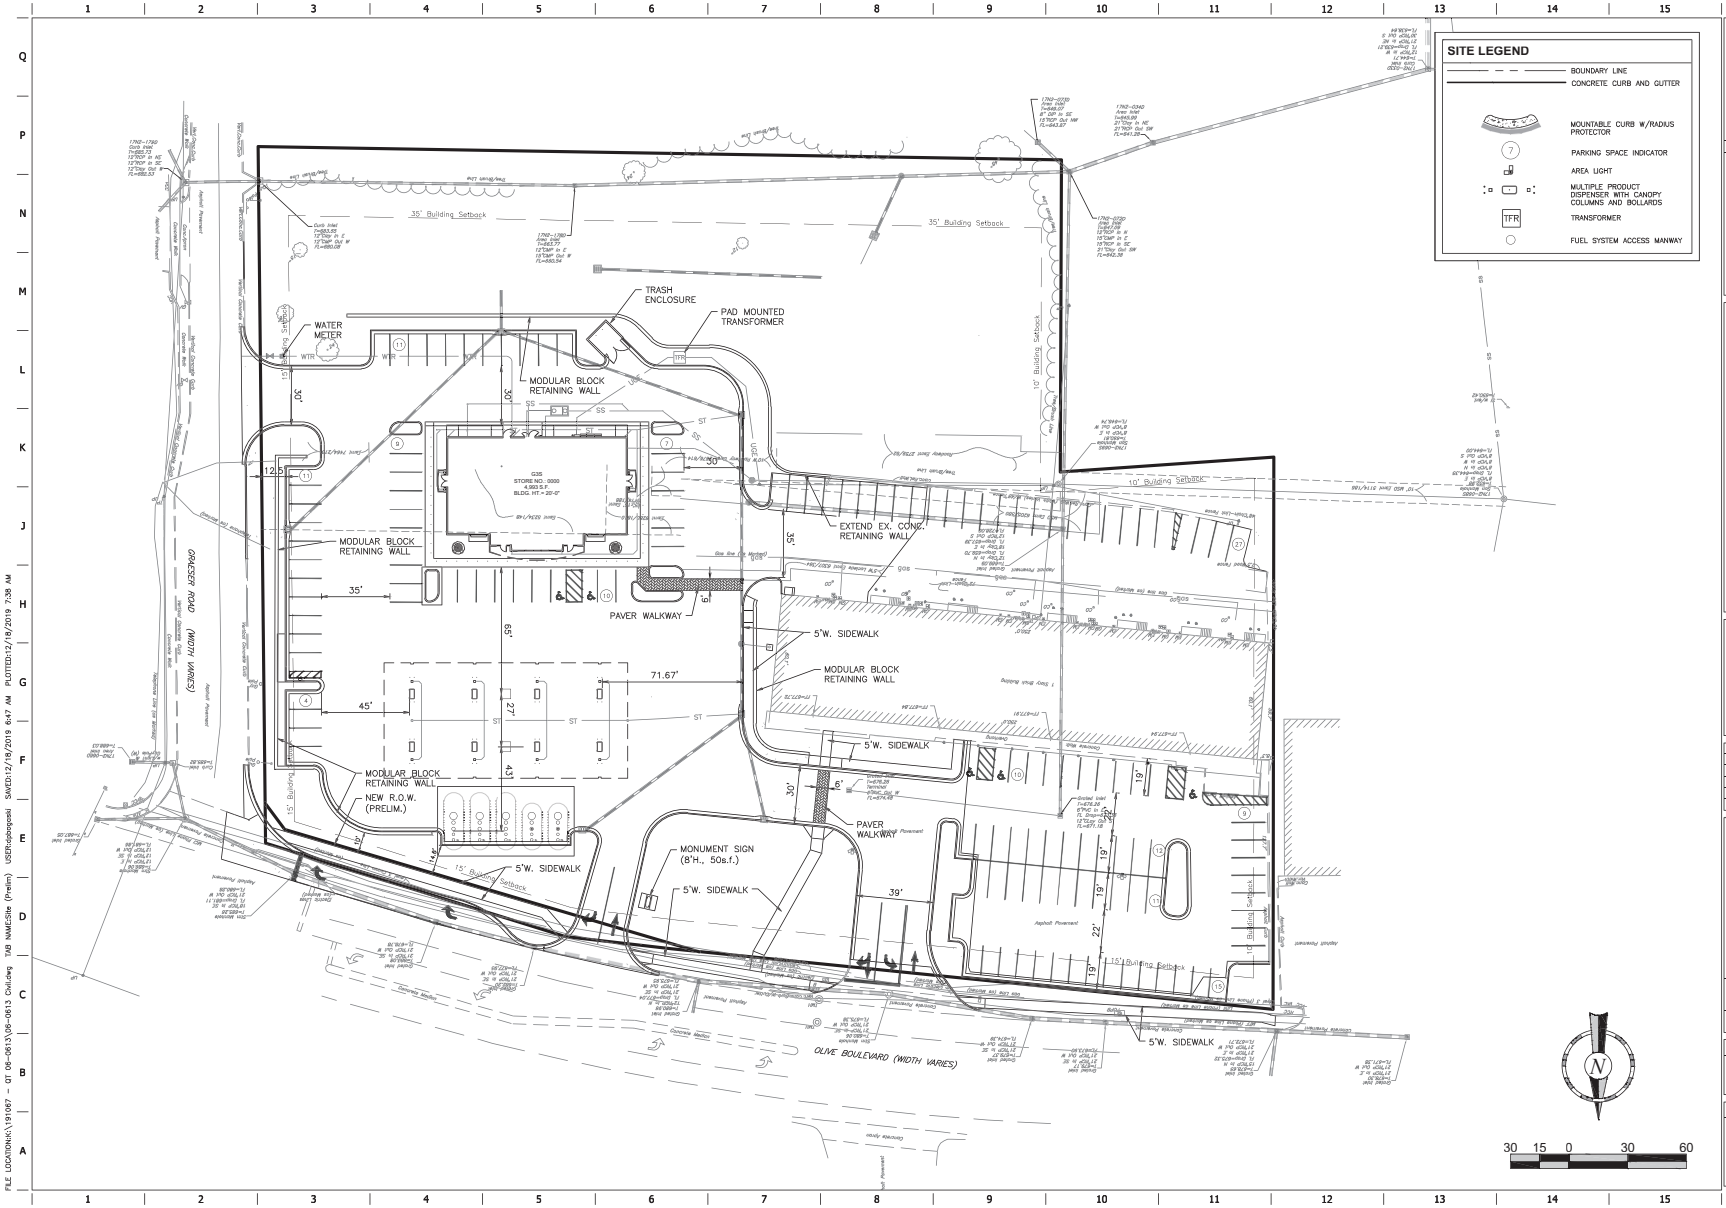

FILE LOCATION=K:\191067 - QT 06-0613\06-0613 Civil.dwg TAB NAME=Site (Prelim) USER=jbosquez SAVED=12/18/2019 6:47 AM PLOTTED=12/18/2019 7:38 AM

PROJECT NO.: ######

QuikTrip No. 0613

OLIVE BLVD. & GREASER ROAD
CREVE COEUR, MO 63141

© COPYRIGHT QUIKTRIP CORPORATION 2011
ANY UNAUTHORIZED USE, REPRODUCTION, PUBLICATION, DISTRIBUTION, OR SALE IN WHOLE OR IN PART, IS STRICTLY FORBIDDEN.

PROTOTYPE: P-99 (08/01/19)
DIVISION:
VERSION: 001
DESIGNED BY: MJV
DRAWN BY: DPR
REVIEWED BY: MJV

REV	DATE	DESCRIPTION

ORIGINAL ISSUE DATE:

SHEET TITLE:
PRELIMINARY SITE PLAN

SHEET NUMBER:
3