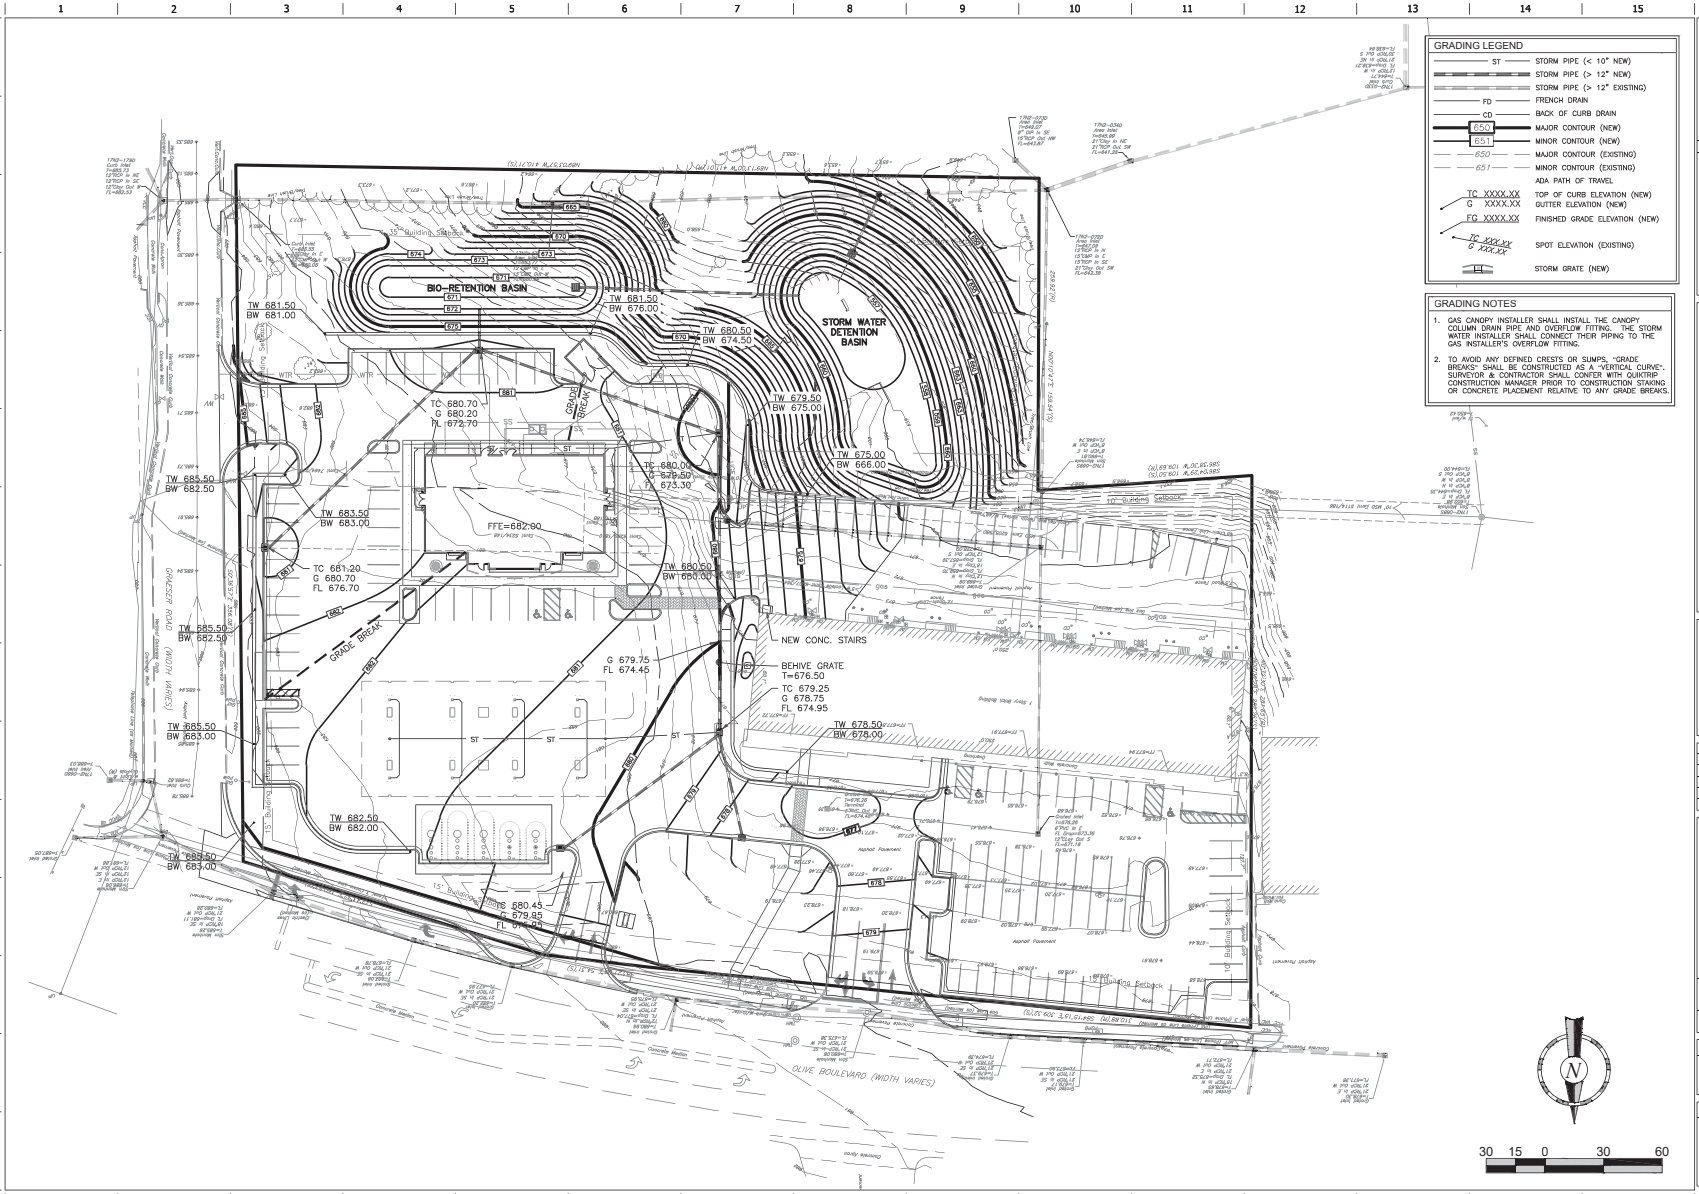

GRADING LEGEND

ST	STORM PIPE (< 10" NEW)
ST	STORM PIPE (> 12" NEW)
ST	STORM PIPE (> 12" EXISTING)
FD	FRENCH DRAIN
CD	BACK OF CURB DRAIN
650	MAJOR CONTOUR (NEW)
651	MINOR CONTOUR (NEW)
650	MAJOR CONTOUR (EXISTING)
651	MINOR CONTOUR (EXISTING)
	ADA PATH OF TRAVEL
TC XXXX.XX	TOP OF CURB ELEVATION (NEW)
G XXXX.XX	GUTTER ELEVATION (NEW)
FG XXXX.XX	FINISHED GRADE ELEVATION (NEW)
SC XXXX.XX G XXXX.XX	SPOT ELEVATION (EXISTING)
	STORM GRATE (NEW)

GRADING NOTES

1. GAS CANOPY INSTALLER SHALL INSTALL THE CANOPY COLUMN DRAIN PIPE AND OVERFLOW FITTING. THE STORM WATER INSTALLER SHALL CONNECT THEIR PIPING TO THE GAS INSTALLER'S OVERFLOW FITTING.
2. TO AVOID ANY DEFINED CRESTS OR SLUMPS, "GRADE BREAKS" SHALL BE CONSTRUCTED AS A "VERTICAL CURVE". SURVEYOR & CONTRACTOR SHALL CONFER WITH QUIKTRIP CONSTRUCTION MANAGER PRIOR TO CONSTRUCTION STAKING OR CONCRETE PLACEMENT RELATIVE TO ANY GRADE BREAKS.

30 15 0 30 60

PROJECT NO.: ######

QuikTrip No. 0613

OLIVE BLVD. & GREASER ROAD
CREVE COEUR, MO 63141

© COPYRIGHT QUIKTRIP CORPORATION 2011
ANY UNAUTHORIZED USE, REPRODUCTION, PUBLICATION, DISTRIBUTION, OR SALE IN WHOLE OR IN PART, IS STRICTLY FORBIDDEN.

PROTOTYPE: P-99 (08/01/19)
DIVISION:
VERSION: 001
DESIGNED BY: MJV
DRAWN BY: DPR
REVIEWED BY: MJV

REV	DATE	DESCRIPTION

ORIGINAL ISSUE DATE:

SHEET TITLE:
PRELIMINARY GRADING PLAN

SHEET NUMBER:
4

FILE LOCATION=K:\19167 - QT 06-0613\06-0613 Civil.dwg TAB NAME=Grading (Prelim) USER=dpogoski SAVED=12/18/2019 6:47 AM PLOTTED=12/18/2019 7:37 AM